MAERSK
HYSTER

DWG NO	SH	REV
FC-F-5104		D

REVISIONS

REV	DESCRIPTION
A	UPDATED USING IMO SYMBOLS, UPDATE TO EQUIPMENT, ADDED SECURITY ITEMS
B	UPDATED TO REFLECT COMPARTMENT CHANGED FROM DEC. 2017 SHIPCHECK
C	UPDATED TO REFLECT EQUIPMENT LOCATION AND ACCESS CHANGES FROM 07/2018 SHIPCHECK
D	UPDATED FROM USDOT DWG# NSS-07-555-001 TO REFLECT NEW RAD MATERIAL STORAGE AREAS RCA MODS, GENERAL LAYOUT, SYMBOLOGY & EGRESS LAYOUT.

LOOKING PORT

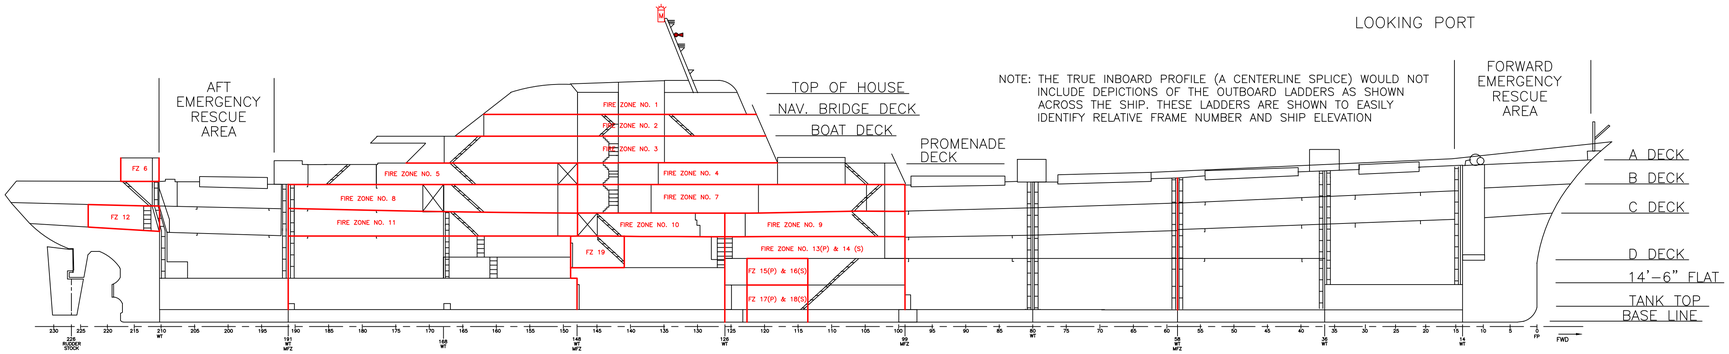

NOTE: THE TRUE INBOARD PROFILE (A CENTERLINE SPLICE) WOULD NOT INCLUDE DEPICTIONS OF THE OUTBOARD LADDERS AS SHOWN ACROSS THE SHIP. THESE LADDERS ARE SHOWN TO EASILY IDENTIFY RELATIVE FRAME NUMBER AND SHIP ELEVATION

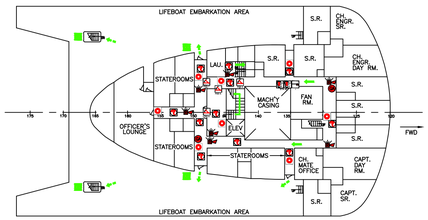

BOAT DECK

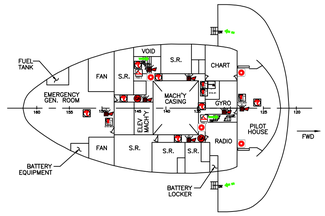

NAVIGATION BRIDGE DECK

ELEVATION MAST DETAIL

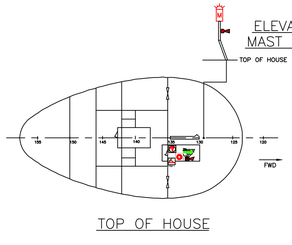

TOP OF HOUSE

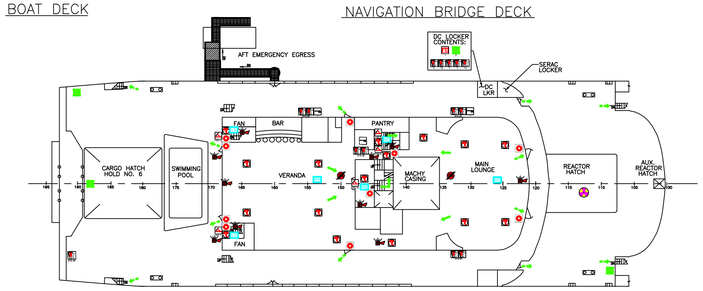

PROMENADE DECK

FWD

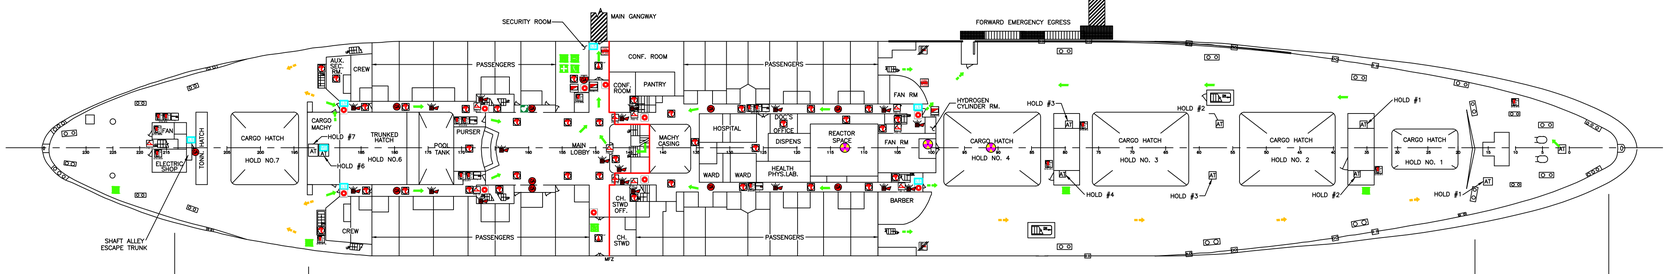

A DECK

FWD

AFT EMERGENCY RESCUE AREA

FORWARD EMERGENCY RESCUE AREA

MASTER FIREFIGHTING & SAFETY EQUIPMENT LIST

SYMBOL	QTY.	DESCRIPTION
AT	54	ACCESS TRUNK
	1	AUTOMATED EXTERNAL DEFIBRILLATOR
	3	DETECTOR, HEAT, 135 DEGREES
	134	DETECTOR, SMOKE
LS	18	DOOR LIMIT SWITCH
		ESCAPE ROUTE (PRIMARY)
		ESCAPE ROUTE (SECONDARY)
		ESCAPE ROUTE (TO EMERGENCY RESCUE AREA)
	1	FIRST AID KIT
	69	FIRE ALARM HORN/STROBE
	50	FIRE ALARM PULL STATION
	25	FIRE AXE
FCP	2	FIRE CONTROL PLAN
	1	FIRE DETECTION AND ALARM PANEL
	2	FIRE DETECTION AND ALARM PANEL, REMOTE
	3	FIRE DOOR, WATERTIGHT
	3	FIRE DOOR, WATERTIGHT, SLIDING
	3	FIRE EXTINGUISHER, PORTABLE, 5 LB., A-B-C TYPE
	78	FIRE EXTINGUISHER, PORTABLE, 10 LB., A-B-C TYPE
	1	FIRE EXTINGUISHER, PORTABLE, 18 LB., A-B-C TYPE
	9	FIRE EXTINGUISHER, PORTABLE, 20 LB., A-B-C TYPE
	26	FIRE EXTINGUISHER, PORTABLE, 15 LB., CO2
	60	FIRE SCREEN DOOR (FSD), SELF CLOSING
	5	FIRE SCREEN DOOR (FSD), SELF CLOSING - MISSING
	1	FIRE SCREEN DOOR (FSD), SLIDING, SELF CLOSING
FE	6	FIREFIGHTER'S ENSEMBLE
	1	FLASHLIGHT
FS	21	FLOAT SWITCH
	1	FM-200 CYLINDER
	1	FM-200 PULL STATION
	32	GENERAL ALARM BELL
	14	GENERAL ALARM BELL - MISSING/INOPERABLE
	1	GENERAL ALARM CONTACT MAKER
	2	IMMERSION SUIT
	2	INTERNATIONAL SHORE CONNECTION - INOPERABLE
	4	LADDER
MS	5	MOTION SENSOR
		MAIN FIRE ZONE
	26	RADIATION HAZARD
	1	RADIO
	2	REACTOR ACCESS HATCH
	13	RING BUOY
	1	SIREN, MAST
	1	SPACE PROTECTED BY FM-200
	1	STRETCHER, STOKES
	1	STROBE LIGHT, MAST
	1	TELEPHONE

REFERENCES

1	NSS-07-555-001	NS SAVANNAH FIRE CONTROL PLAN
2		
REF	DRAWING NUMBER	DRAWING TITLE

PLAN APPROVAL

SUBMITTED TO	REVISION -		REVISION A		REVISION B	
	SUBM	APPD	SUBM	APPD	SUBM	APPD
OWNER						
MARAD						
U.S.C.G.						
ABS						

NUCLEAR SHIP SUPPORT SERVICES (NSSS)
93 LEDGE ROAD, SEABROOK, NH 03874

CLIENT
UNITED STATES MARITIME ADMINISTRATION (MARAD)

SHIP
NS SAVANNAH

TITLE
NS SAVANNAH
FIRE CONTROL PLAN

DRAWN BY: P. McNEIL DATE: 04/21/2022
CHECKED BY: M. McEVOY DATE: 04/21/2022
ENGINEER: N/A DATE: N/A

SIZE: D | SCALE: N.T.S. | SHEET: 1 OF 13

DWG NO. FC-F-5104 REV. D

DWG NO	SH	REV
FC-F-5104	2	D

REVISIONS

REV	DESCRIPTION
A	UPDATED USING IMO SYMBOLS, UPDATE TO EQUIPMENT, ADDED SECURITY ITEMS
B	UPDATED TO REFLECT COMPARTMENT CHANGED FROM DEC. 2017 SHIPCHECK
C	UPDATED TO REFLECT EQUIPMENT LOCATION AND ACCESS CHANGES FROM 07/2018 SHIPCHECK
D	UPDATED FROM USDOT DWG# NSS-07-555-001 TO REFLECT NEW RAD MATERIAL STORAGE AREAS RCA MODS, GENERAL LAYOUT, SYMBOLOGY & EGRESS LAYOUT.

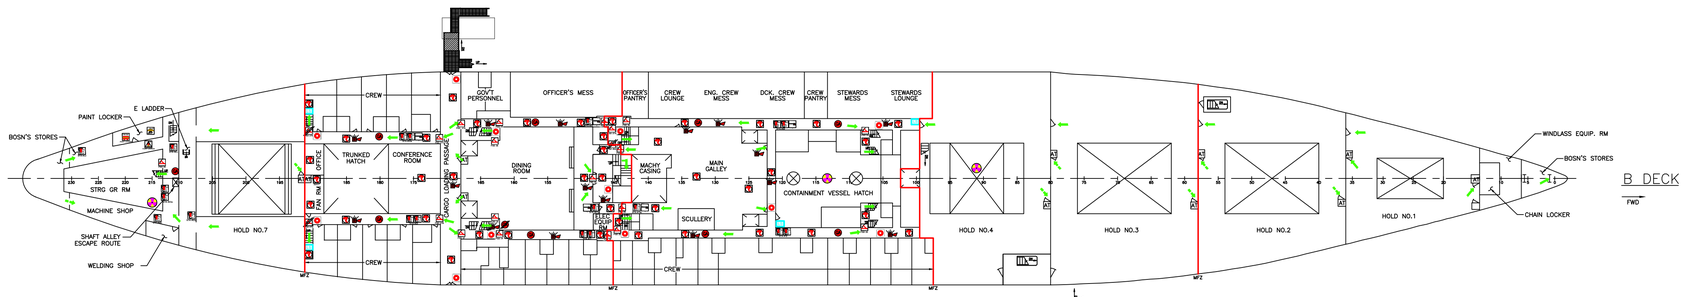

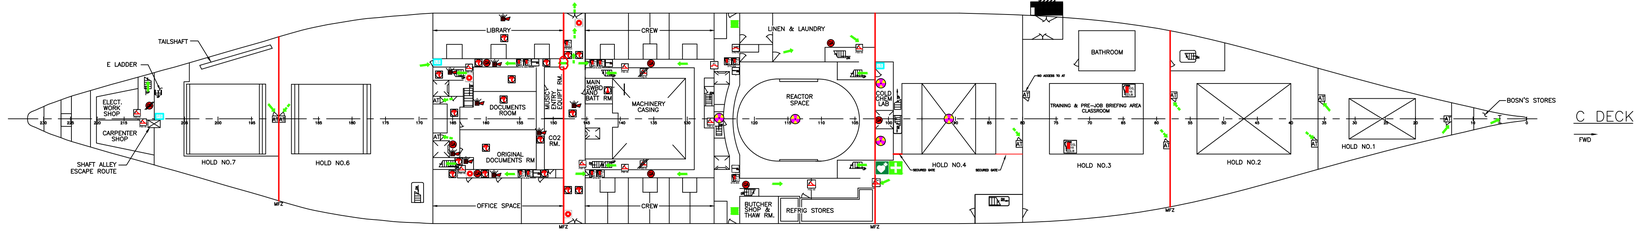

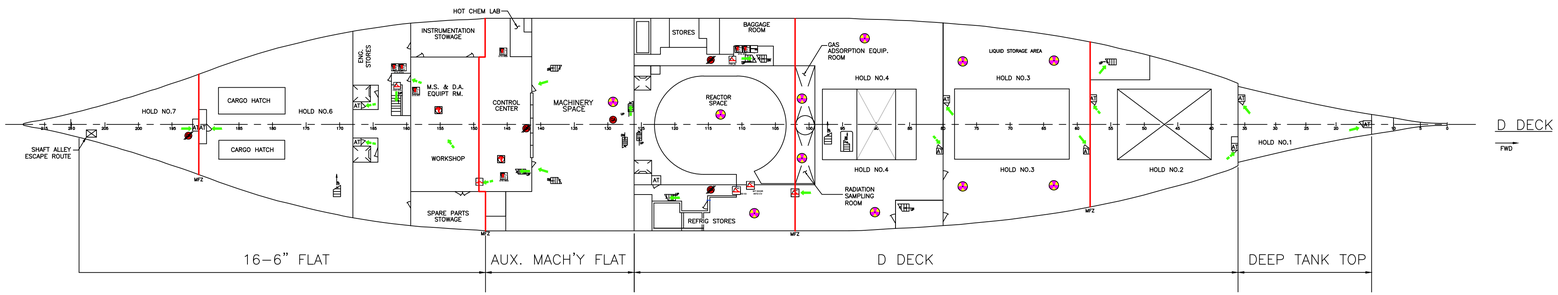

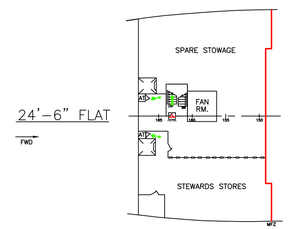

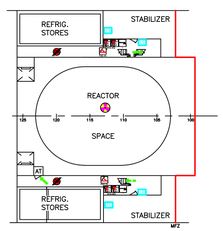

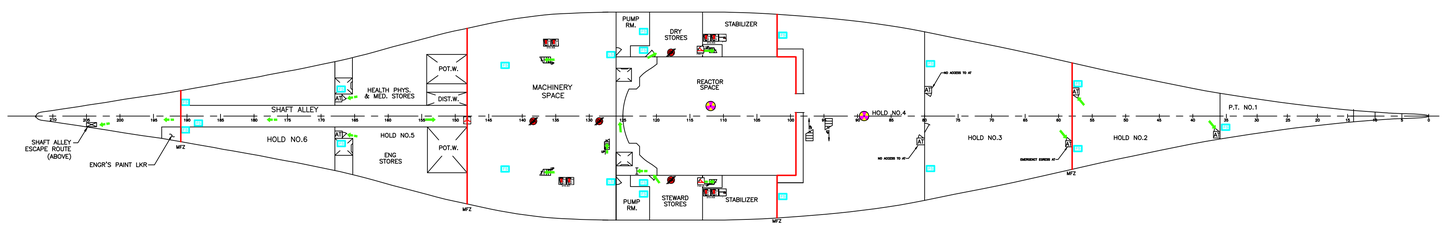

DECK CODES

04	TOP OF HOUSE
03	NAVIGATION BRIDGE DECK
02	BOAT DECK
01	PROMENADE DECK
1	A DECK
2	B DECK
3	C DECK
4	24'-6" FLAT
5	D DECK
6	20'-0" FLAT
7	16'-6" FLAT
8	14'-0" FLAT
9	HOLD TANK TOP

TYPE CODES

NC/SC	NORMALLY CLOSED, SELF CLOSING FIRE DOOR
NO/RC	NORMALLY OPEN, REMOTE CLOSING FIRE DOOR

SYSTEM: DECK – FRAME – SER. NO.
EXAMPLE: FSD – 02 – 142 – 4 ODD = STBD EVEN = PORT

FIRE SAFETY DOOR (FSD) LIST

FSD NO.	DECK	LOCATION CODE	TYPE	REMARKS
1	04	FSD-04-134-1	NC/SC	
2	03	FSD-03-134-1	NO/RC	
3	03	FSD-03-145-6	NO/RC	
4	02	FSD-02-143-2	NO/RC	
5	02	FSD-02-147-2	NC/SC	
6	02	FSD-02-148-1 & -2	NO/RC	
7	02	FSD-02-148-4	NO/RC	
8	01	FSD-01-145-2	NC/SC	
9	01	FSD-01-145-4	NO/RC	
10	01	FSD-01-148-1 & -2	NO/RC	
11	01	FSD-01-168-3	NC/SC	
12	01	FSD-01-168-4	NC/SC	
13	1	FSD-1-104-1	NO/RC	
14	1	FSD-1-105-2	NO/RC	
15	1	FSD-1-105-4	NO/RC	
16	1	FSD-1-145-2	NC/SC	
17	1	FSD-1-145-1	NC/SC	
18	1	FSD-1-147-1	NO/RC	
19	1	FSD-1-147-2	NO/RC	
20	1	FSD-1-148-1 & -2	NO/RC	
21	1	FSD-1-168-2	NC/SC	
22	1	FSD-1-168-1	NC/SC	
23	1	FSD-1-217-1	NC/SC	
24	2	FSD-2-108-2	NO/RC	
25	2	FSD-2-108-1	NO/RC	
26	2	FSD-2-143-4	NO/RC	
27	2	FSD-2-143-2	NC/SC	
27A	2	FSD-2-145-4	NO/RC	
28	2	FSD-2-143-1	NO/RC	
28A	2	FSD-2-145-2	NO/RC	MISSING
29	2	FSD-2-145-1	NO/RC	
30	2	FSD-2-146-3	NO/RC	
31	2	FSD-2-146-4	NO/RC	
32	2	FSD-2-148-1 & -2	NO/RC	
33	2	FSD-2-162-2	NO/RC	
34	2	FSD-2-162-1	NO/RC	
35	2	FSD-2-164-1	NC/SC	
36	2	FSD-2-164-2	NO/RC	
37	2	FSD-2-168-3	NC/SC	
37A	2	FSD-2-168-4	NO/RC	
37B	2	FSD-2-171-1	NC/SC	
37C	2	FSD-2-171-2	NC/SC	
37D	2	FSD-2-190-1	NO/RC	MISSING
37E	2	FSD-2-190-2	NO/RC	MISSING
38	2	FSD-2-213-2	NO/RC	
39	3	FSD-3-104-2	NO/RC	
40	3	FSD-3-111-1	NO/RC	
41	3	FSD-3-126-1	NC/SC	
42	3	FSD-3-136-2	NC/SC	MISSING
43	3	FSD-3-136-1	NC/SC	MISSING
44	3	FSD-3-138-1	NO/RC	
45	3	FSD-3-138-2	NO/RC	
46		DELETED		
47	3	FSD-3-145-1	NC/SC	
48	3	FSD-3-162-1	NC/SC	
49	3	FSD-3-162-2	NC/SC	
50	3	FSD-3-211	NC/SC	
51	3	FSD-3-213-2	NC/SC	
52	5	FSD-5-111-2	NC/SC	
52A	4	FSD-4-162-1	NC/SC	
53	5	FSD-5-111-1	NC/SC	
53A	7	FSD-7-161-2	NC/SC	
54	8	FSD-8-113-2	NC/SC	
55	8	FSD-8-113-1	NC/SC	
56	9	FSD-9-113-1	NC/SC	
57	9	FSD-9-113-2	NC/SC	
–	3	FSD-3-122-4	NO/RC	STORES CHUTE
–	3	FSD-3-122-3	NO/RC	REMOVED – REPLACED WITH LADDER

REFERENCES

1	NSS-07-555-001	NS SAVANNAH FIRE CONTROL PLAN
2		
REF	DRAWING NUMBER	DRAWING TITLE

PLAN APPROVAL

SUBMITTED TO	REVISION –		REVISION A		REVISION B	
	SUBM	APPD	SUBM	APPD	SUBM	APPD
OWNER						
MARAD						
U.S.C.G.						
ABS						

NUCLEAR SHIP SUPPORT SERVICES (NSSS)
93 LEDGE ROAD, SEABROOK, NH 03874

CLIENT
UNITED STATES MARITIME ADMINISTRATION (MARAD)

SHIP
NS SAVANNAH

TITLE
NS SAVANNAH
FIRE CONTROL PLAN

DRAWN BY: P. McNEIL DATE: 04/21/2022
CHECKED BY: M. McEVOY DATE: 04/21/2022
ENGINEER: N/A DATE: N/A

SIZE: D SCALE: N.T.S. SHEET: 2 OF 13

DWG NO. FC-F-5104 REV. D

DWG NO	SH	REV
FC-F-5104	3	D

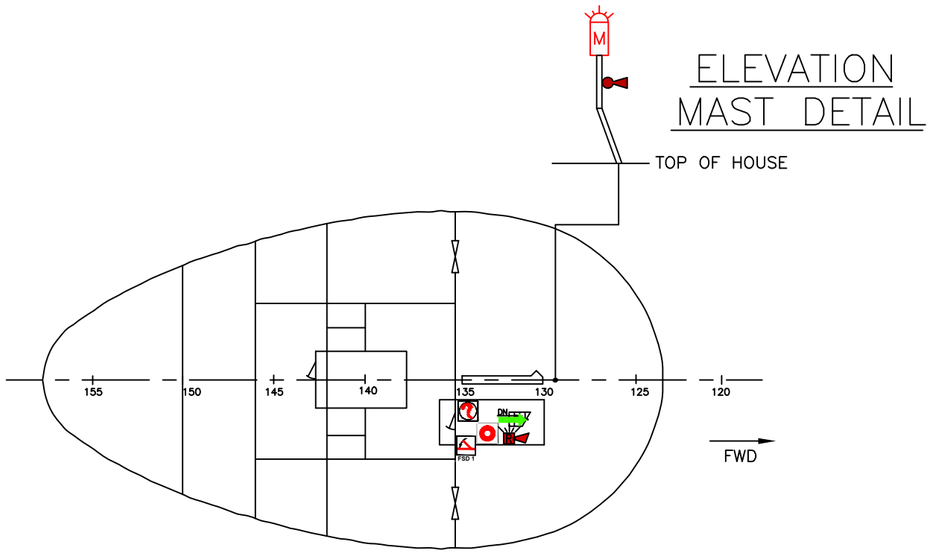

ELEVATION MAST DETAIL

TOP OF HOUSE

FIRE SAFETY DOOR (FSD) LIST				
FSD NO.	DECK	LOCATION CODE	TYPE	REMARKS
1	04	FSD-04-134-1	NC/SC	

MASTER FIREFIGHTING & SAFETY EQUIPMENT LIST		
SYMBOL	QTY.	DESCRIPTION
	1	DETECTOR, SMOKE
		ESCAPE ROUTE (PRIMARY)
	1	FIRE ALARM HORN/STROBE
	1	FIRE ALARM PULL STATION
	1	FIRE SCREEN DOOR (FSD), SELF CLOSING
	1	SIREN, MAST
	1	STROBE LIGHT, MAST

TOP OF HOUSE

SIZE	FSCM CAGE NO	DRAWING NO.	REV
B	34ZW5	FC-F-5104	D
SCALE NONE			SHEET 3 OF 13

DWG NO	SH	REV
FC-F-5104	4	D

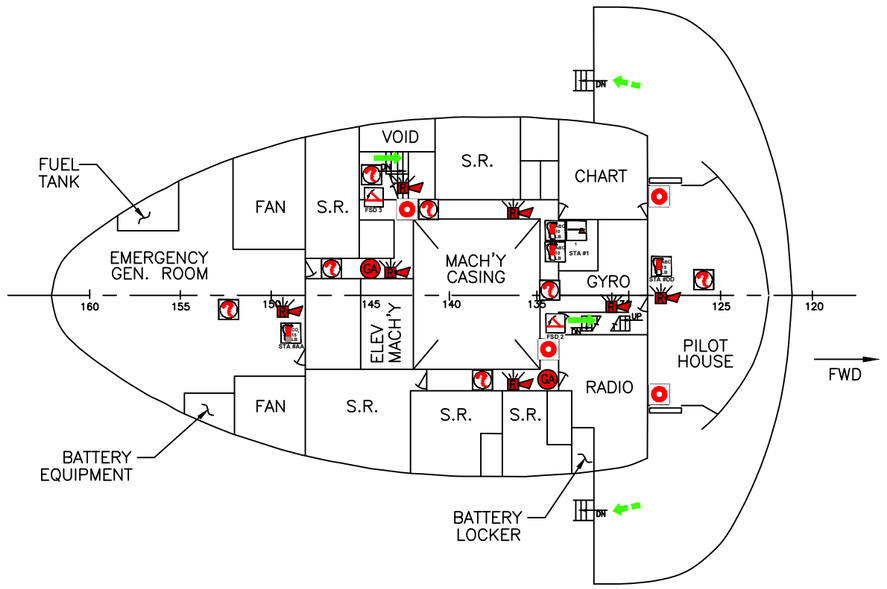

NAVIGATION BRIDGE DECK

MASTER FIREFIGHTING & SAFETY EQUIPMENT LIST		
SYMBOL	QTY.	DESCRIPTION
	7	DETECTOR, SMOKE
		ESCAPE ROUTE (PRIMARY)
		ESCAPE ROUTE (SECONDARY)
	7	FIRE ALARM HORN/STROBE
	4	FIRE ALARM PULL STATION
	1	FIRE AXE
	3	FIRE EXTINGUISHER, PORTABLE, 10 LB., A-B-C TYPE
	1	FIRE EXTINGUISHER, PORTABLE, 15 LB., CO2
	2	FIRE SCREEN DOOR (FSD), SELF CLOSING
GA	2	GENERAL ALARM BELL

FIRE SAFETY DOOR (FSD) LIST				
FSD NO.	DECK	LOCATION CODE	TYPE	REMARKS
2	03	FSD-03-134-1	NO/RC	
3	03	FSD-03-145-6	NO/RC	

NAVIGATION BRIDGE DECK

SIZE	FSCM CAGE NO	DRAWING NO.	REV
B	34ZW5	FC-F-5104	D
SCALE NONE		SHEET 4 OF 13	

DWG NO	SH	REV
FC-F-5104	5	D

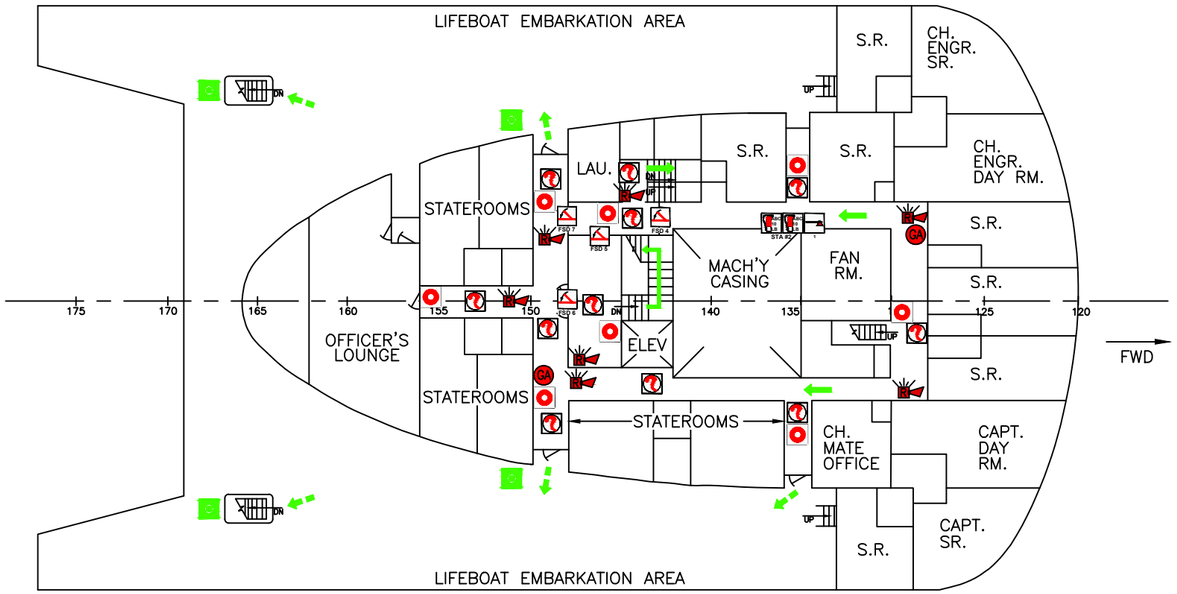

BOAT DECK

FIRE SAFETY DOOR (FSD) LIST				
FSD NO.	DECK	LOCATION CODE	TYPE	REMARKS
4	02	FSD-02-143-2	NO/RC	
5	02	FSD-02-147-2	NC/SC	
6	02	FSD-02-148-1 & -2	NO/RC	
7	02	FSD-02-148-4	NO/RC	

MASTER FIREFIGHTING & SAFETY EQUIPMENT LIST		
SYMBOL	QTY.	DESCRIPTION
	11	DETECTOR, SMOKE
		ESCAPE ROUTE (PRIMARY)
		ESCAPE ROUTE (SECONDARY)
	7	FIRE ALARM HORN/STROBE
	8	FIRE ALARM PULL STATION
	1	FIRE AXE
	2	FIRE EXTINGUISHER, PORTABLE, 10 LB., A-B-C TYPE
	4	FIRE SCREEN DOOR (FSD), SELF CLOSING
GA	2	GENERAL ALARM BELL
	4	RING BUOY

BOAT DECK

SIZE	FSCM CAGE NO	DRAWING NO.	REV
B	34ZW5	FC-F-5104	D
SCALE NONE		SHEET 5 OF 13	

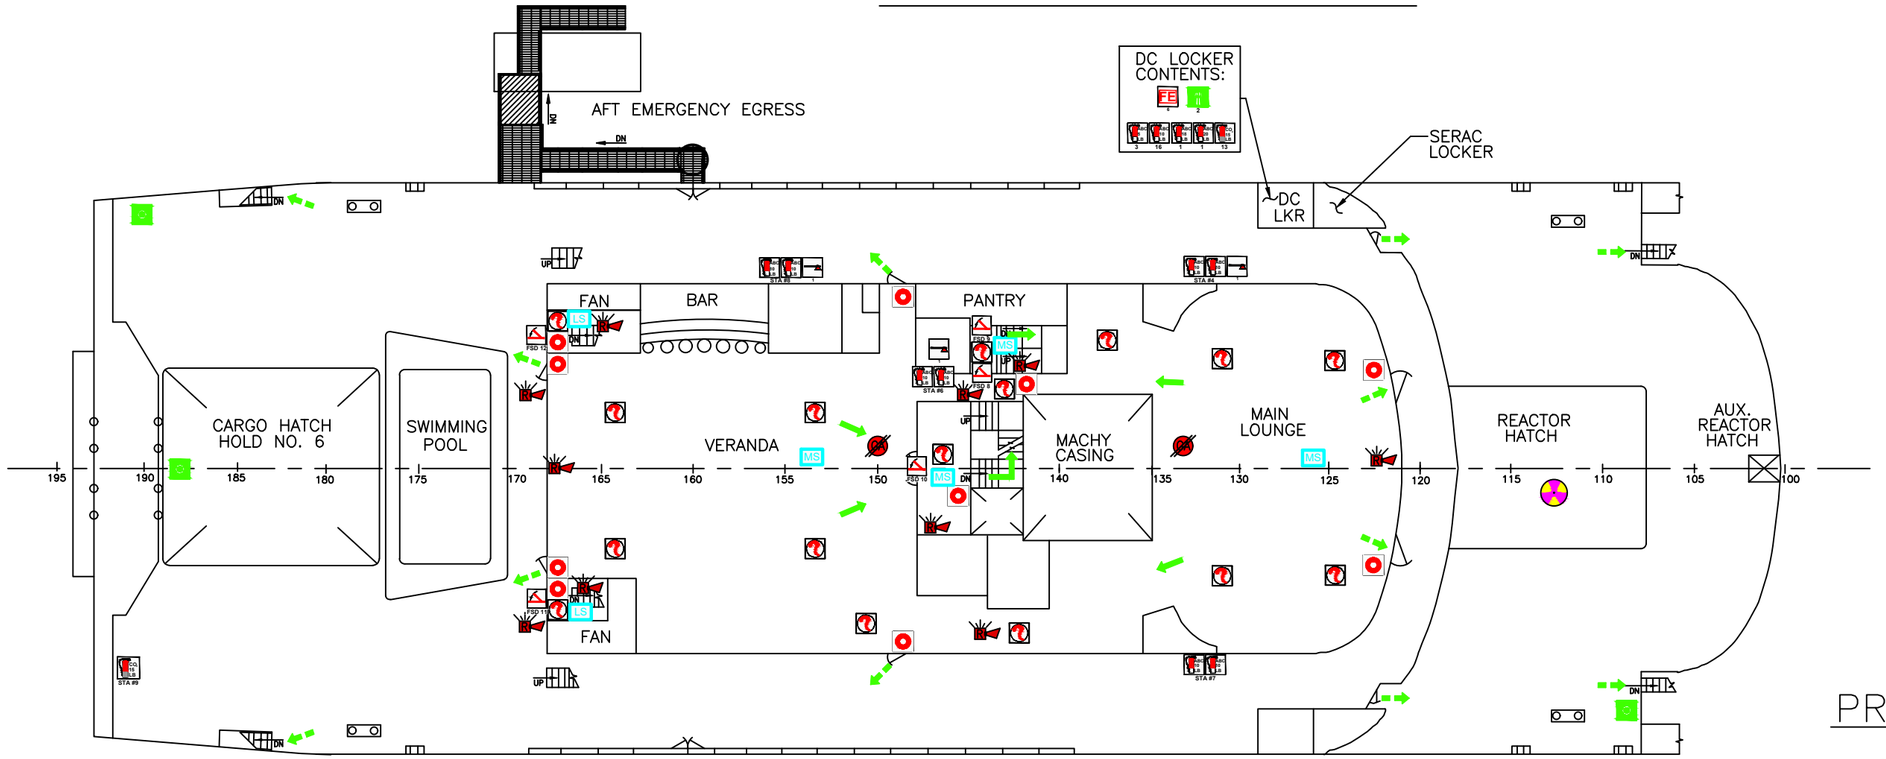

PROMENADE DECK

FWD

MASTER FIREFIGHTING & SAFETY EQUIPMENT LIST		
SYMBOL	QTY.	DESCRIPTION
	16	DETECTOR, SMOKE
LS	2	DOOR LIMIT SWITCH
		ESCAPE ROUTE (PRIMARY)
		ESCAPE ROUTE (SECONDARY)
	10	FIRE ALARM HORN/STROBE
	10	FIRE ALARM PULL STATION
	3	FIRE AXE
	3	FIRE EXTINGUISHER, PORTABLE, 5 LB., A-B-C TYPE
	24	FIRE EXTINGUISHER, PORTABLE, 10 LB., A-B-C TYPE
	1	FIRE EXTINGUISHER, PORTABLE, 18 LB., A-B-C TYPE
	1	FIRE EXTINGUISHER, PORTABLE, 20 LB., A-B-C TYPE
	14	FIRE EXTINGUISHER, PORTABLE, 15 LB., CO2
	5	FIRE SCREEN DOOR (FSD), SELF CLOSING
FE	6	FIREFIGHTER'S ENSEMBLE
	2	GENERAL ALARM BELL - MISSING/INOPERABLE
	2	IMMERSION SUIT
MS	4	MOTION SENSOR
	2	RADIATION HAZARD
	3	RING BUOY

FIRE SAFETY DOOR (FSD) LIST				
FSD NO.	DECK	LOCATION CODE	TYPE	REMARKS
8	01	FSD-01-145-2	NC/SC	
9	01	FSD-01-145-4	NO/RC	
10	01	FSD-01-148-1 & -2	NO/RC	
11	01	FSD-01-168-3	NC/SC	
12	01	FSD-01-168-4	NC/SC	

PROMENADE DECK			
SIZE B	FSCM CAGE NO 34ZW5	DRAWING NO. FC-F-5104	REV D
SCALE NONE			SHEET 6 OF 13

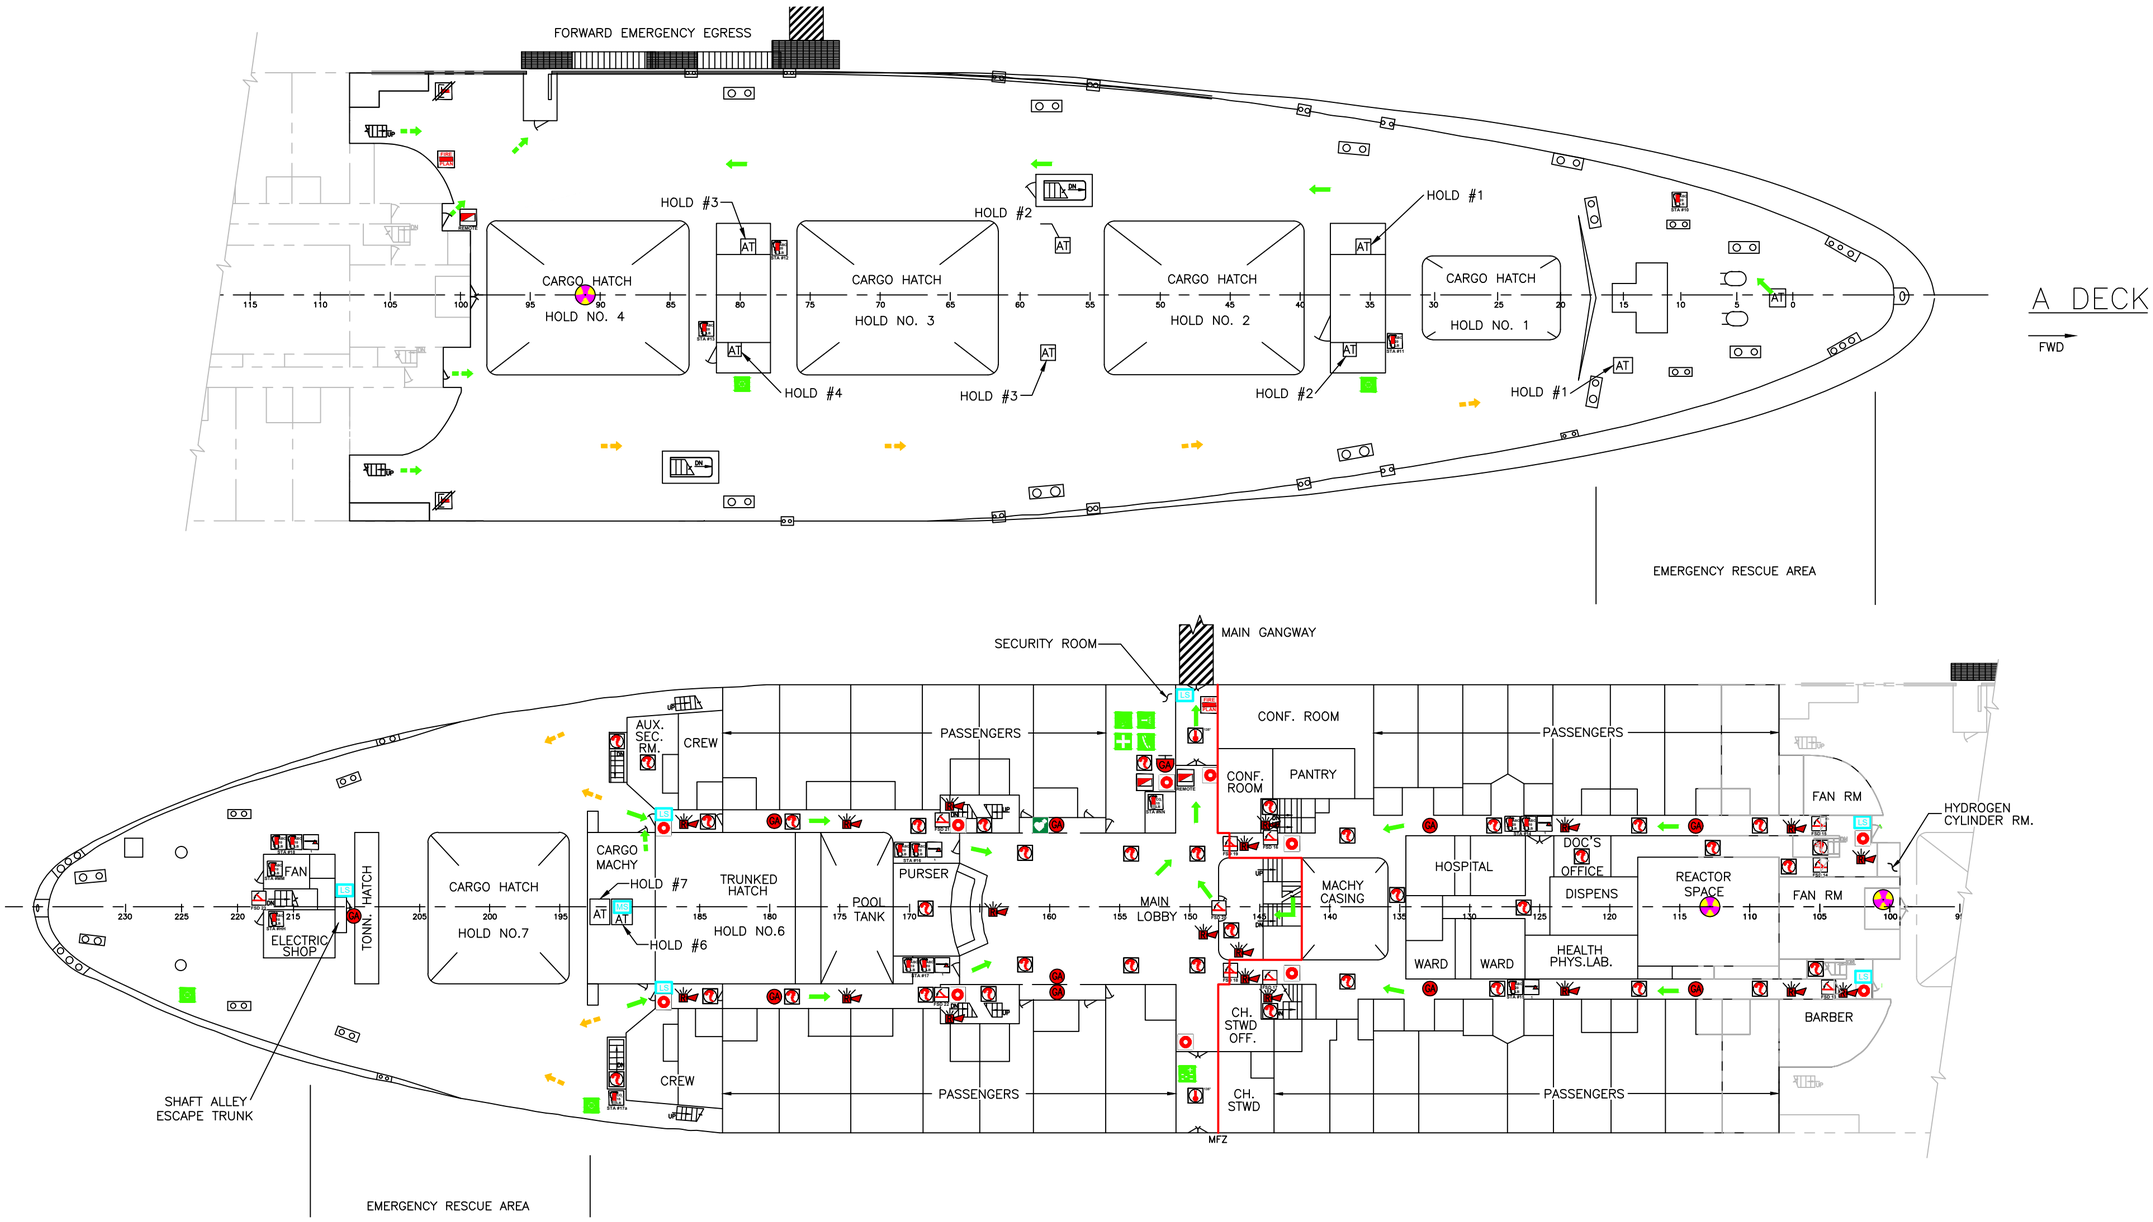

FIRE SAFETY DOOR (FSD) LIST

FSD NO.	DECK	LOCATION CODE	TYPE	REMARKS
13	1	FSD-1-104-1	NO/RC	
14	1	FSD-1-105-2	NO/RC	
15	1	FSD-1-105-4	NO/RC	
16	1	FSD-1-145-2	NC/SC	
17	1	FSD-1-145-1	NC/SC	
18	1	FSD-1-147-1	NO/RC	
19	1	FSD-1-147-2	NO/RC	
20	1	FSD-1-148-1 & -2	NO/RC	
21	1	FSD-1-168-2	NC/SC	
22	1	FSD-1-168-1	NC/SC	
23	1	FSD-1-217-1	NC/SC	

MASTER FIREFIGHTING & SAFETY EQUIPMENT LIST

SYMBOL	QTY.	DESCRIPTION	SYMBOL	QTY.	DESCRIPTION
AT	10	ACCESS TRUNK		10	FIRE EXTINGUISHER, PORTABLE, 10 LB., A-B-C TYPE
	1	AUTOMATED EXTERNAL DEFIBRILLATOR		6	FIRE EXTINGUISHER, PORTABLE, 20 LB., A-B-C TYPE
	2	DETECTOR, HEAT, 135 DEGREES		2	FIRE EXTINGUISHER, PORTABLE, 15 LB., CO2
	37	DETECTOR, SMOKE		11	FIRE SCREEN DOOR (FSD), SELF CLOSING
LS	6	DOOR LIMIT SWITCH		1	FLASHLIGHT
		ESCAPE ROUTE (PRIMARY)		10	GENERAL ALARM BELL
		ESCAPE ROUTE (SECONDARY)		1	GENERAL ALARM CONTACT MAKER
		ESCAPE ROUTE (TO EMERGENCY RESCUE AREA)		2	INTERNATIONAL SHORE CONNECTION - INOPERABLE
	1	FIRST AID KIT		1	MOTION SENSOR
	19	FIRE ALARM HORN/STROBE			MAIN FIRE ZONE
	11	FIRE ALARM PULL STATION		3	RADIATION HAZARD
	5	FIRE AXE		1	RADIO
	2	FIRE CONTROL PLAN		4	RING BUOY
	1	FIRE DETECTION AND ALARM PANEL		1	STRETCHER, STOKES
	2	FIRE DETECTION AND ALARM PANEL, REMOTE		1	TELEPHONE

A-DECK

SIZE	FSCM CAGE NO	DRAWING NO.	REV
C	34ZW5	FC-F-5104	D
SCALE NONE		SHEET 7 OF 13	

REV D
SH 7
DWG NO FC-F-5104

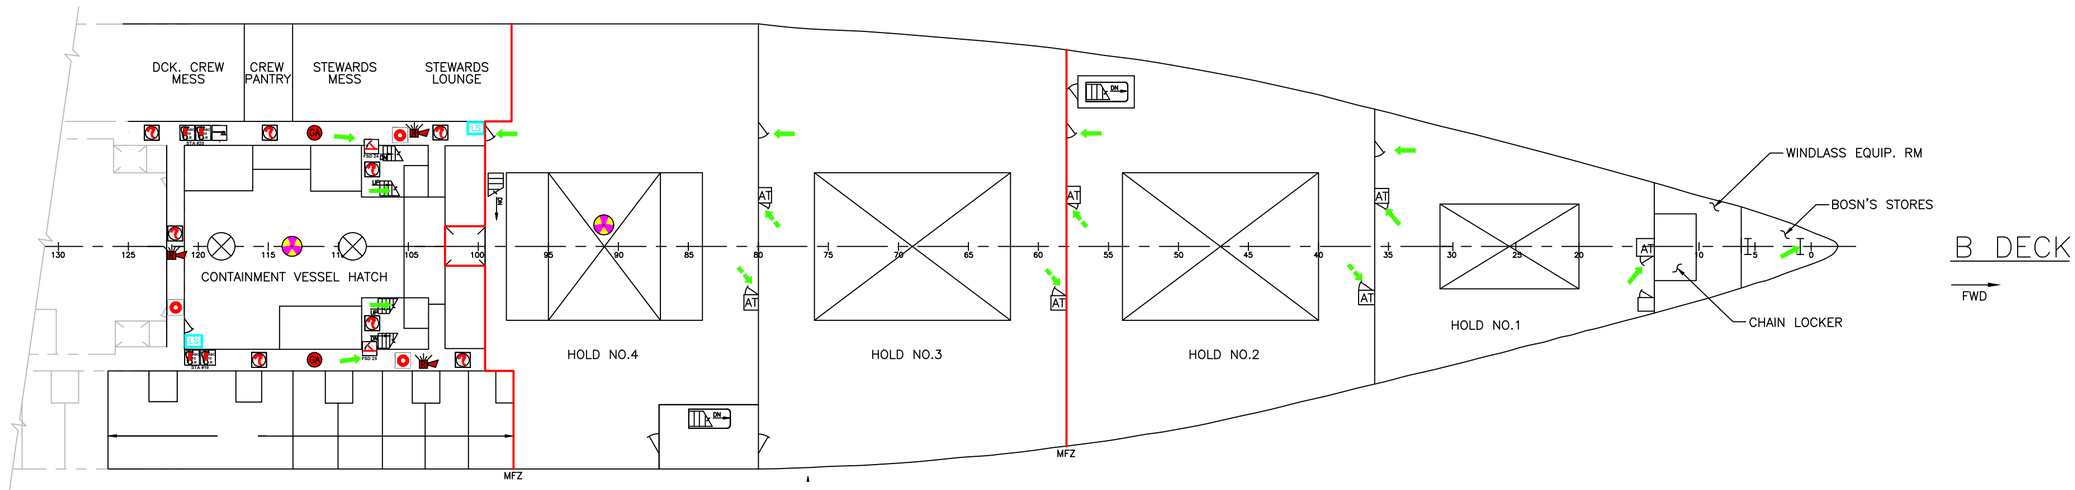

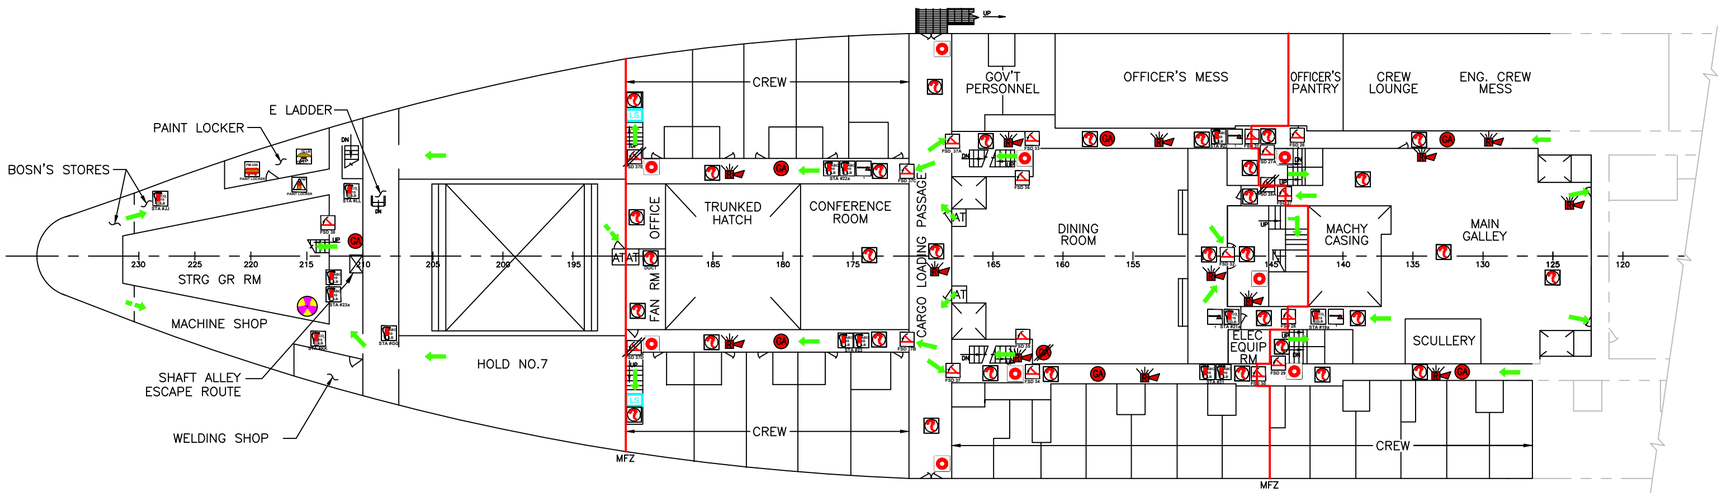

FIRE SAFETY DOOR (FSD) LIST				
FSD NO.	DECK	LOCATION CODE	TYPE	REMARKS
24	2	FSD-2-108-2	NO/RC	
25	2	FSD-2-108-1	NO/RC	
26	2	FSD-2-143-4	NO/RC	
27	2	FSD-2-143-2	NC/SC	
27A	2	FSD-2-145-4	NO/RC	
28	2	FSD-2-143-1	NC/SC	
28A	2	FSD-2-145-2	NO/RC	MISSING
29	2	FSD-2-145-1	NO/RC	
30	2	FSD-2-146-3	NO/RC	
31	2	FSD-2-146-4	NO/RC	
32	2	FSD-2-148-1 & -2	NO/RC	
33	2	FSD-2-162-2	NO/RC	
34	2	FSD-2-162-1	NO/RC	
35	2	FSD-2-164-1	NC/SC	
36	2	FSD-2-164-2	NC/SC	
37	2	FSD-2-168-3	NC/SC	
37A	2	FSD-2-168-4	NO/RC	
37B	2	FSD-2-171-1	NC/SC	
37C	2	FSD-2-171-2	NC/SC	
37D	2	FSD-2-190-1	NO/RC	MISSING
37E	2	FSD-2-190-2	NO/RC	MISSING
38	2	FSD-2-213-2	NO/RC	

MASTER FIREFIGHTING & SAFETY EQUIPMENT LIST		
SYMBOL	QTY.	DESCRIPTION
AT	11	ACCESS TRUNK
	42	DETECTOR, SMOKE
LS	4	DOOR LIMIT SWITCH
		ESCAPE ROUTE (PRIMARY)
		ESCAPE ROUTE (SECONDARY)
	16	FIRE ALARM HORN/STROBE
	12	FIRE ALARM PULL STATION
	5	FIRE AXE
	12	FIRE EXTINGUISHER, PORTABLE, 10 LB., A-B-C TYPE
	2	FIRE EXTINGUISHER, PORTABLE, 20 LB., A-B-C TYPE
	5	FIRE EXTINGUISHER, PORTABLE, 15 LB., CO2
	19	FIRE SCREEN DOOR (FSD), SELF CLOSING
	3	FIRE SCREEN DOOR (FSD), SELF CLOSING - MISSING
	1	FM-200 CYLINDER
	1	FM-200 PULL STATION
	9	GENERAL ALARM BELL
	1	GENERAL ALARM BELL - MISSING/INOPERABLE
I	2	LADDER
		MAIN FIRE ZONE
	4	RADIATION HAZARD
	2	REACTOR ACCESS HATCH
	1	SPACE PROTECTED BY FM-200

B-DECK

SIZE	FSCM CAGE NO	DRAWING NO.	REV
C	34ZW5	FC-F-5104	D
SCALE NONE		SHEET 8 OF 13	

SH 8 REV D

DWG NO FC-F-5104

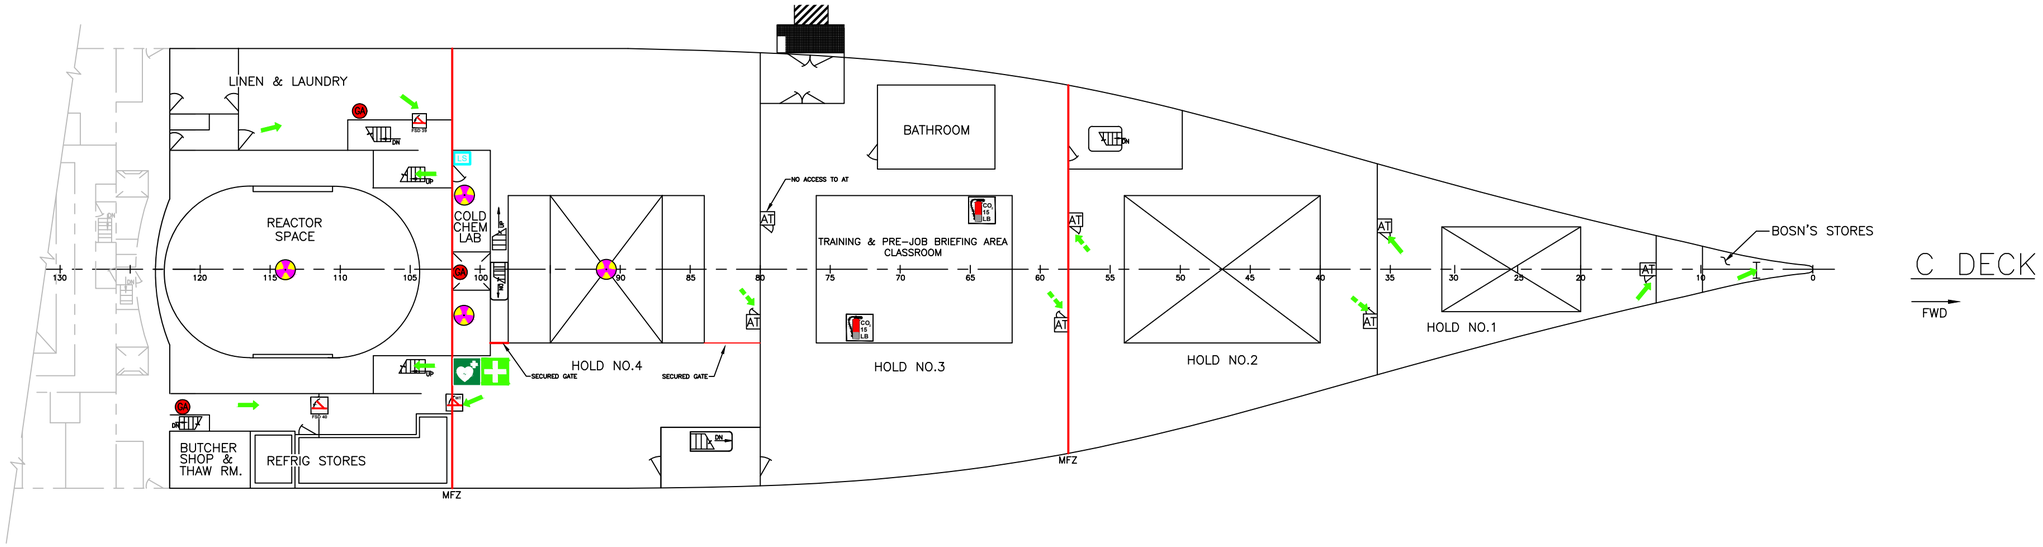

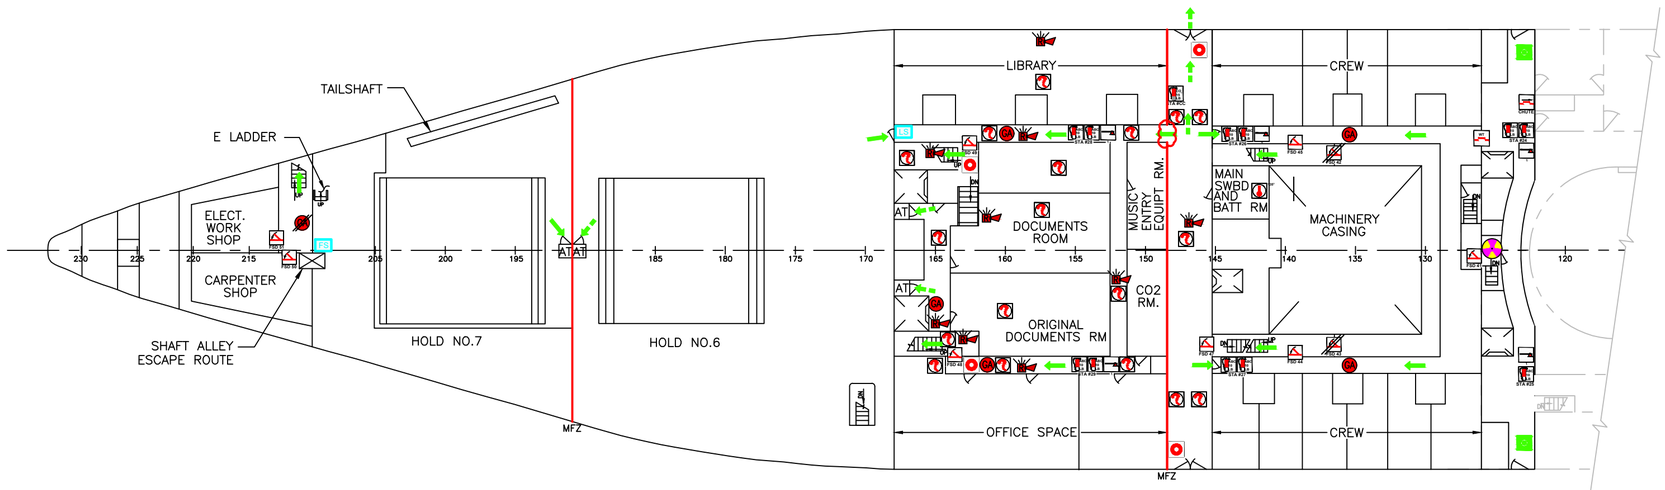

FIRE SAFETY DOOR (FSD) LIST

FSD NO.	DECK	LOCATION CODE	TYPE	REMARKS
39	3	FSD-3-104-2	NO/RC	
40	3	FSD-3-111-1	NO/RC	
41	3	FSD-3-126-1	NC/SC	
42	3	FSD-3-136-2	NC/SC	MISSING
43	3	FSD-3-136-1	NC/SC	MISSING
44	3	FSD-3-138-1	NO/RC	
45	3	FSD-3-138-2	NO/RC	
46		DELETED		
47	3	FSD-3-145-1	NC/SC	
48	3	FSD-3-162-1	NC/SC	
49	3	FSD-3-162-2	NC/SC	
50	3	FSD-3-211	NC/SC	
51	3	FSD-3-213-2	NC/SC	
–	3	FSD-3-122-4	NO/RC	STORES CHUTE
–	3	FSD-3-122-3	NO/RC	REMOVED – REPLACED WITH LADDER

MASTER FIREFIGHTING & SAFETY EQUIPMENT LIST

SYMBOL	QTY.	DESCRIPTION
AT	11	ACCESS TRUNK
	1	DETECTOR, HEAT, 135 DEGREES
	18	DETECTOR, SMOKE
LS	2	DOOR LIMIT SWITCH
		ESCAPE ROUTE (PRIMARY)
		ESCAPE ROUTE (SECONDARY)
	9	FIRE ALARM HORN/STROBE
	4	FIRE ALARM PULL STATION
	5	FIRE AXE
	1	FIRE DOOR, WATERTIGHT
	1	FIRE DOOR, WATERTIGHT, SLIDING
	11	FIRE EXTINGUISHER, PORTABLE, 10 LB., A-B-C TYPE
	1	FIRE EXTINGUISHER, PORTABLE, 15 LB., CO2
	10	FIRE SCREEN DOOR (FSD), SELF CLOSING
	2	FIRE SCREEN DOOR (FSD), SELF CLOSING – MISSING
	1	FIRE SCREEN DOOR (FSD), SLIDING, SELF CLOSING
FS	1	FLOAT SWITCH
GA	8	GENERAL ALARM BELL
	1	GENERAL ALARM BELL – MISSING/INOPERABLE
I	1	LADDER
		MAIN FIRE ZONE
	4	RADIATION HAZARD
	2	RING BUOY

C-DECK

SIZE	FSCM CAGE NO	DRAWING NO.	REV
C	34ZW5	FC-F-5104	D
SCALE NONE		SHEET 9 OF 13	

SH 9 REV D

DWG NO FC-F-5104

DWG NO	SH	REV
FC-F-5104	10	D

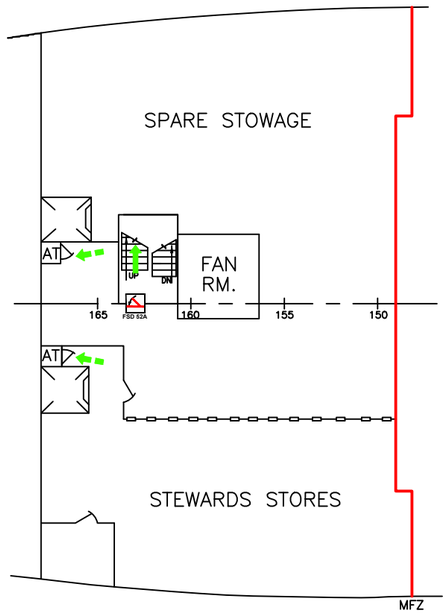

24'-6" FLAT

FWD

FIRE SAFETY DOOR (FSD) LIST				
FSD NO.	DEC K	LOCATION CODE	TYPE	REMARKS
52A	4	FSD-4-162-1	NC/SC	

MASTER FIREFIGHTING & SAFETY EQUIPMENT LIST		
SYMBOL	QTY.	DESCRIPTION
AT	2	ACCESS TRUNK
➡		ESCAPE ROUTE (PRIMARY)
⇢		ESCAPE ROUTE (SECONDARY)
⊠	1	FIRE SCREEN DOOR (FSD), SELF CLOSING
———		MAIN FIRE ZONE

24'-6" FLAT

SIZE	FSCM CAGE NO	DRAWING NO.	REV
B	34ZW5	FC-F-5104	D
SCALE NONE			SHEET 10 OF 13

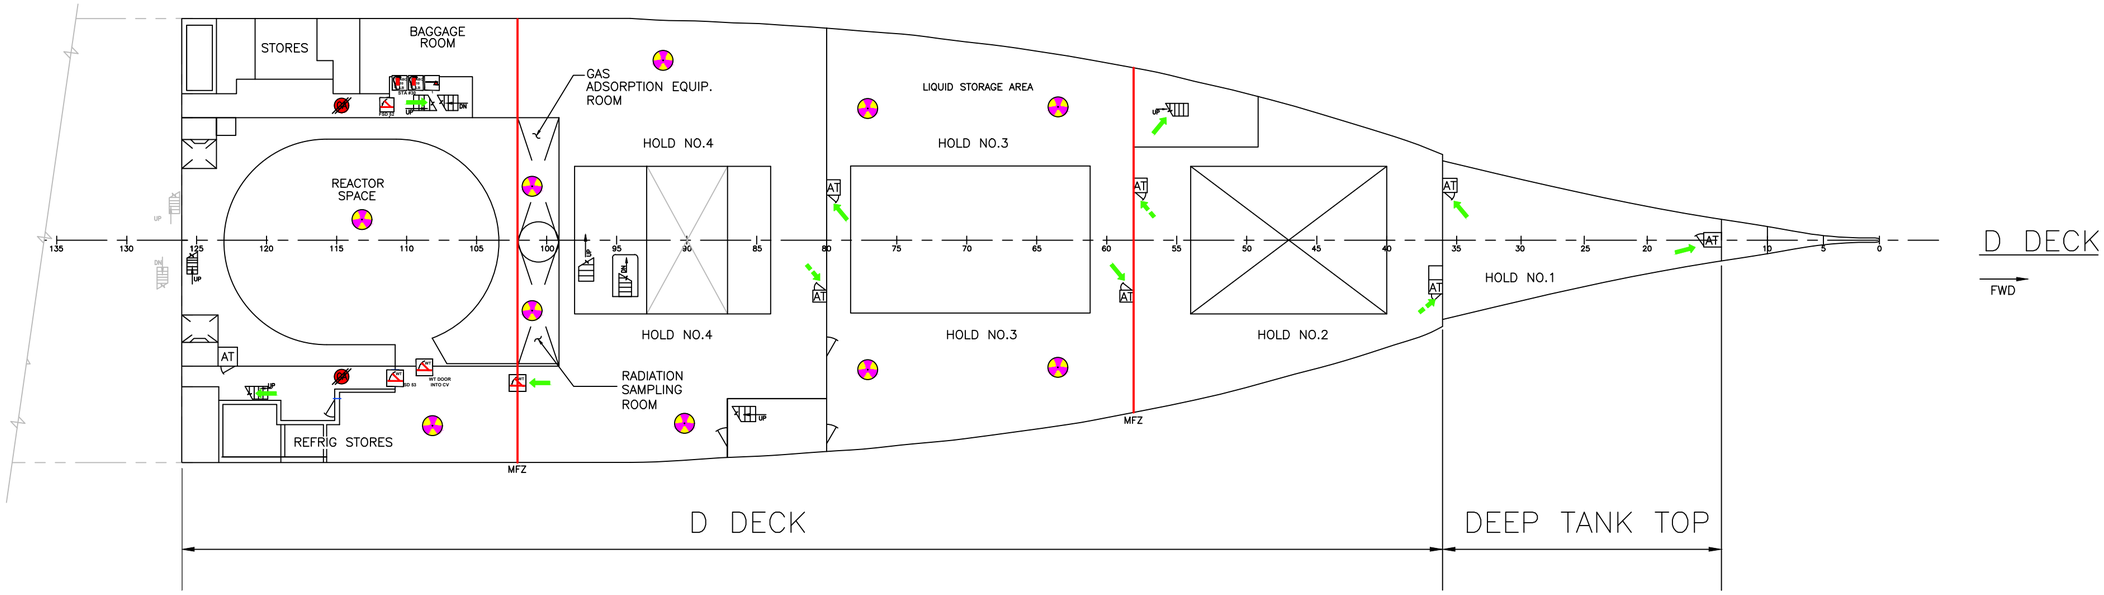

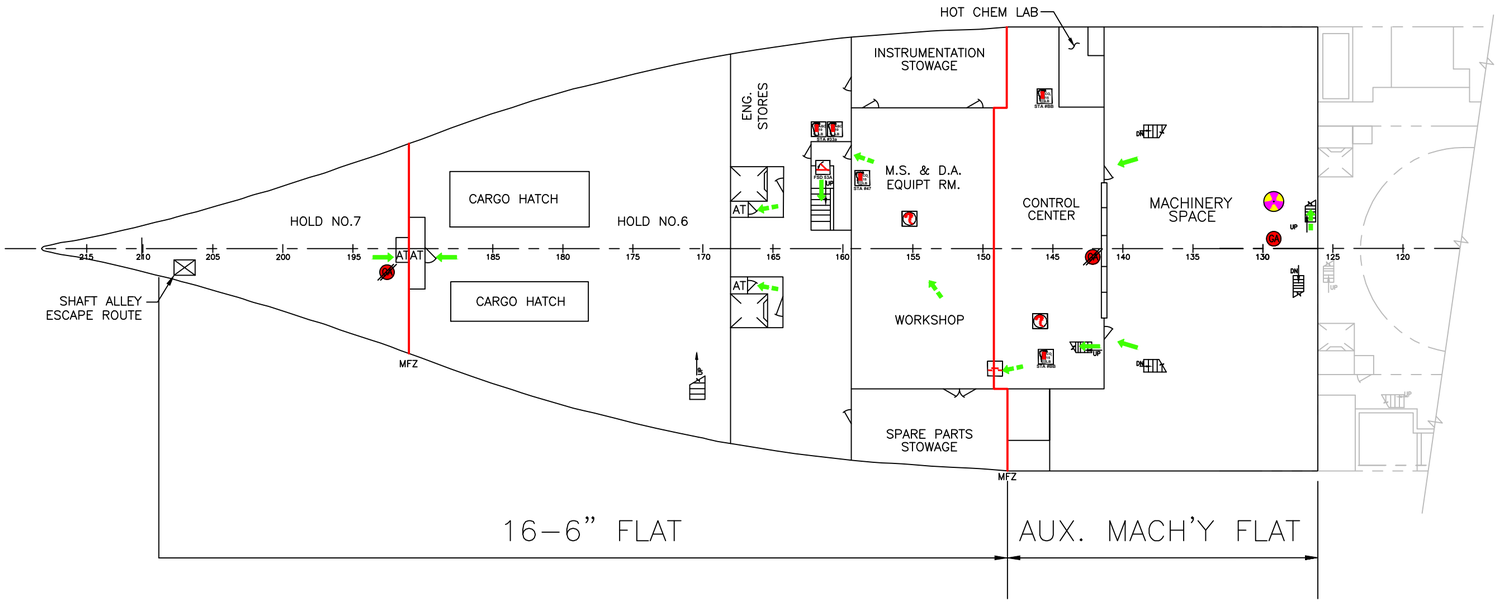

FIRE SAFETY DOOR (FSD) LIST				
FSD NO.	DECK	LOCATION CODE	TYPE	REMARKS
52	5	FSD–5–111–2	NC/SC	
53	5	FSD–5–111–1	NC/SC	
53A	7	FSD–7–161–2	NC/SC	

MASTER FIREFIGHTING & SAFETY EQUIPMENT LIST		
SYMBOL	QTY.	DESCRIPTION
AT	12	ACCESS TRUNK
	2	DETECTOR, SMOKE
		ESCAPE ROUTE (PRIMARY)
		ESCAPE ROUTE (SECONDARY)
	1	FIRE AXE
	2	FIRE DOOR, WATERTIGHT
	1	FIRE DOOR, WATERTIGHT, SLIDING
	4	FIRE EXTINGUISHER, PORTABLE, 10 LB., A–B–C TYPE
	3	FIRE EXTINGUISHER, PORTABLE, 15 LB., CO2
	3	FIRE SCREEN DOOR (FSD), SELF CLOSING
	1	GENERAL ALARM BELL
	4	GENERAL ALARM BELL – MISSING/INOPERABLE
		MAIN FIRE ZONE
	5	RADIATION HAZARD

D–DECK

SIZE	FSCM CAGE NO	DRAWING NO.	REV
C	34ZW5	FC–F–5104	D
SCALE NONE		SHEET 11 OF 13	

REV D
SH 11
DWG NO FC–F–5104

DWG NO	SH	REV
FC-F-5104	12	D

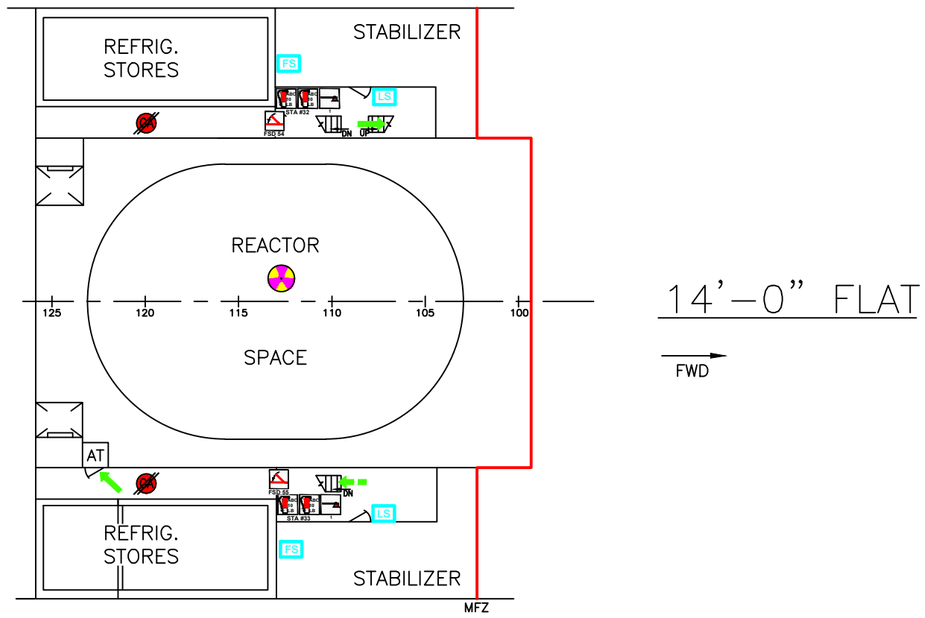

14'-0" FLAT

FWD

MASTER FIREFIGHTING & SAFETY EQUIPMENT LIST		
SYMBOL	QTY.	DESCRIPTION
AT	1	ACCESS TRUNK
LS	2	DOOR LIMIT SWITCH
		ESCAPE ROUTE (PRIMARY)
		ESCAPE ROUTE (SECONDARY)
	2	FIRE AXE
	4	FIRE EXTINGUISHER, PORTABLE, 10 LB., A-B-C TYPE
	2	FIRE SCREEN DOOR (FSD), SELF CLOSING
FS	2	FLOAT SWITCH
	2	GENERAL ALARM BELL - MISSING/INOPERABLE
		MAIN FIRE ZONE
	3	RADIATION HAZARD

FIRE SAFETY DOOR (FSD) LIST				
FSD NO.	DECK	LOCATION CODE	TYPE	REMARKS
54	8	FSD-8-113-2	NC/SC	
55	8	FSD-8-113-1	NC/SC	

14'-0" FLAT

SIZE	FSCM CAGE NO	DRAWING NO.	REV
B	34ZW5	FC-F-5104	D
SCALE NONE			SHEET 12 OF 13

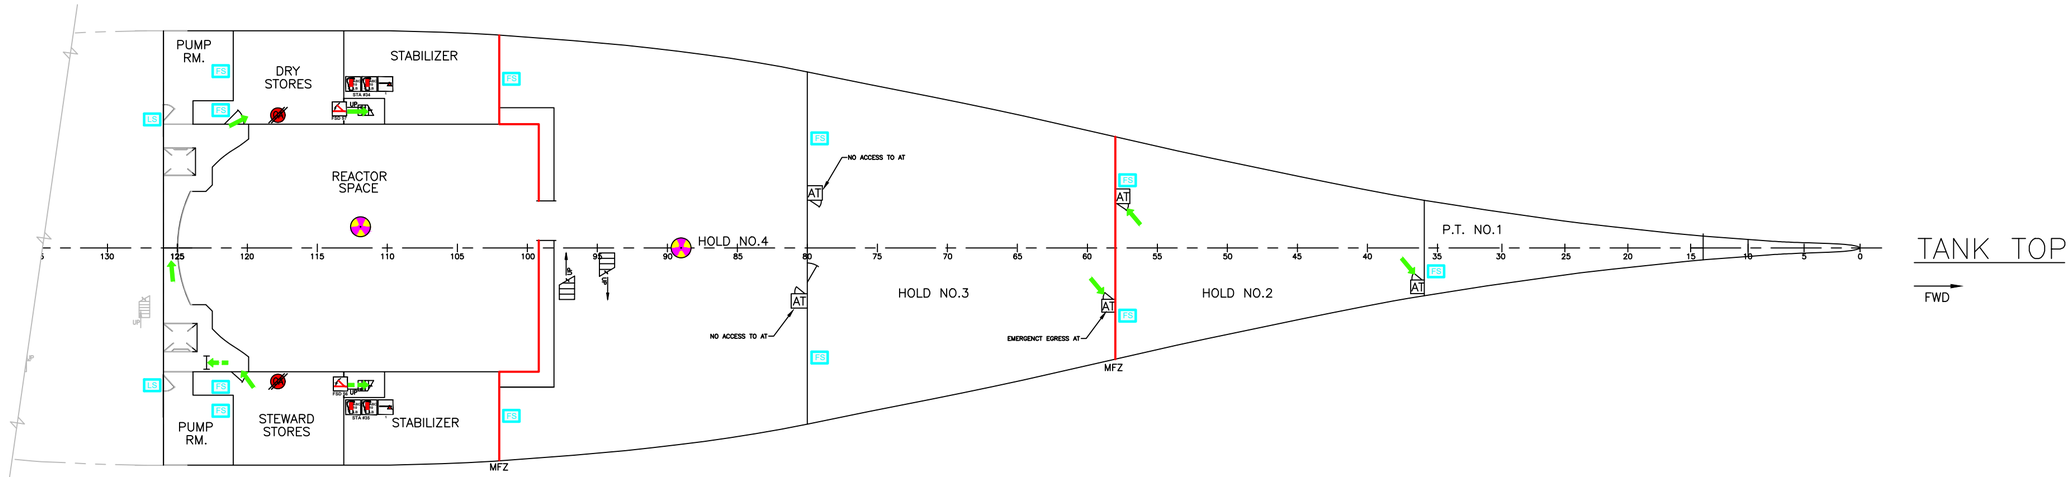

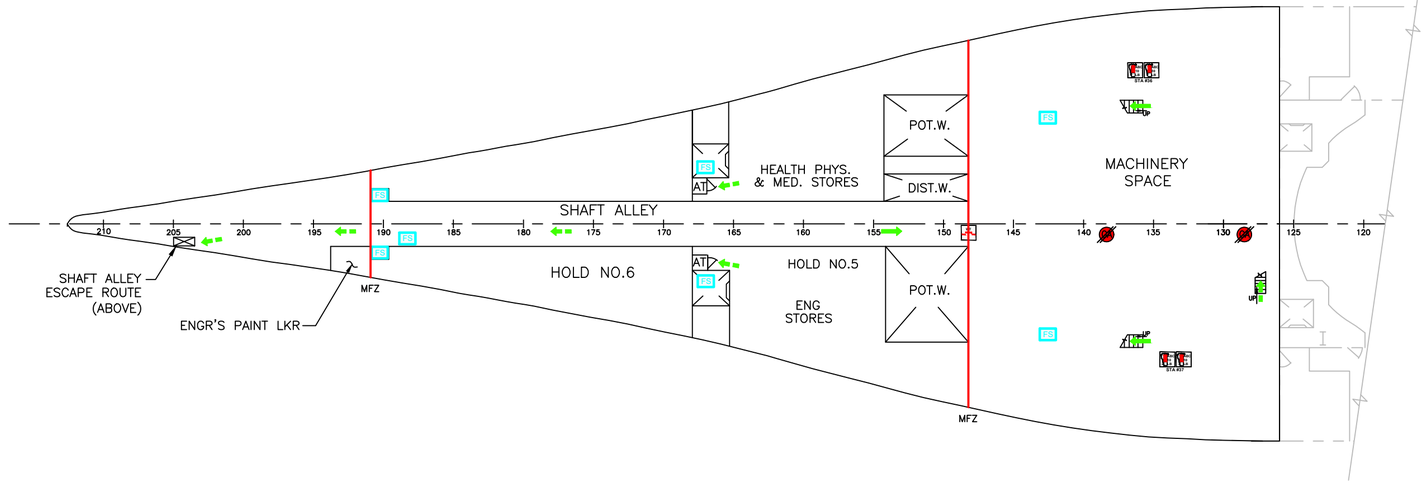

FIRE SAFETY DOOR (FSD) LIST				
FSD NO.	DECK	LOCATION CODE	TYPE	REMARKS
56	9	FSD-9-113-1	NC/SC	
57	9	FSD-9-113-2	NC/SC	

MASTER FIREFIGHTING & SAFETY EQUIPMENT LIST		
SYMBOL	QTY.	DESCRIPTION
AT	7	ACCESS TRUNK
LS	2	DOOR LIMIT SWITCH
		ESCAPE ROUTE (PRIMARY)
		ESCAPE ROUTE (SECONDARY)
	2	FIRE AXE
	1	FIRE DOOR, WATERTIGHT, SLIDING
	8	FIRE EXTINGUISHER, PORTABLE, 10 LB., A-B-C TYPE
	2	FIRE SCREEN DOOR (FSD), SELF CLOSING
FS	18	FLOAT SWITCH
	4	GENERAL ALARM BELL - MISSING/INOPERABLE
I	1	LADDER
		MAIN FIRE ZONE
	5	RADIATION HAZARD

TANK TOP

SIZE	FSCM CAGE NO	DRAWING NO.	REV
C	34ZW5	FC-F-5104	D
SCALE NONE		SHEET 13 OF 13	

DWG NO FC-F-5104 SH 13 REV D